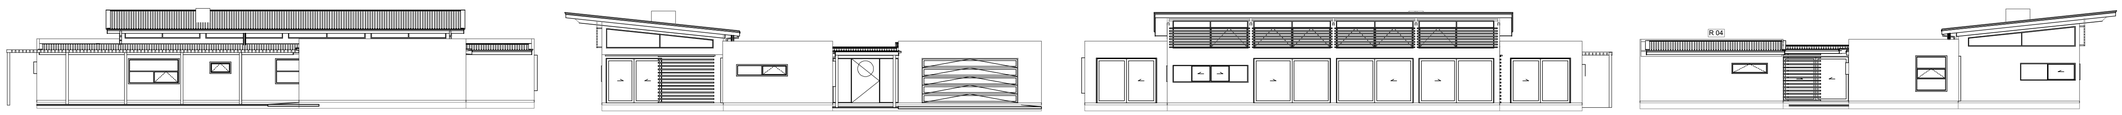

BUILDING CONSENT

AMBIENTI

team architects

LOCKWOOD DESIGN REFERENCE PLANS.
These plans can only be used by Licensed Lockwood Contractors and Lockwood Group staff.
Specifications and details are indicative and do not account for project or
site specific requirements or changes to relevant NZ Standard
These plans are not suitable for Consent and are not to be reproduced.

architecture ■
commercial ■
planning ■
design ■

LOCKWOOD DESIGN REFERENCE PLANS.
These plans can only be used by Licensed Lockwood Contractors and Lockwood Group staff.
Specifications and details are indicative and do not account for project or
site specific requirements or changes to relevant NZ Standard
These plans are not suitable for Consent and are not to be reproduced.

Garage / Entry

External wall / windows & doors

Gas tanks for kitchen gashob and fireplaces in Family / living room

Underfloor heating pipes to be pressure tested.

2,600 to UF pipes min.

GARAGE
concrete
G01
LDY.
tub
WM
D
W01

ENTRY
Polished concrete

MASTER
Carpet
ENS.
Polished concrete
vanity
shower
WIR
COAT
HWC

BED 2
Carpet

shower 1x1M
Glass
Polished concrete
bath
vanity
BATH

BED 3
Carpet

BED 4
Carpet

STR
pantry
F

KITCH.
hob with rangehood
sink
DW
sink
W04

DINING
Polished concrete

FAMILY
Hardwood timber floor
fireplace
fireplace

LIVING
Polished concrete

Feature wall- clearskin 2
Feature wall- clearskin 2

w13 above
d09
w14 above

Internal walls

External wall / windows & doors

Internal walls

Internal wall / opening

External wall / windows & doors

LOCKWOOD
Designed for good

Codemark Certificate: GM-CM30044

The Lockwood 107mm exterior & 44mm interior walls & joinery (Lockwood wall system) are certified to meet the provisions of the NZBC clauses as listed on the Certificate of Conformity

Floor Area:	312 m2	Sheet: 1/2
Scale:	1:50 @ A1	
House Type:	Design and Build	

Drawing Type: Floor Plan

Job Number: L12053

© All plans copyright Lockwood

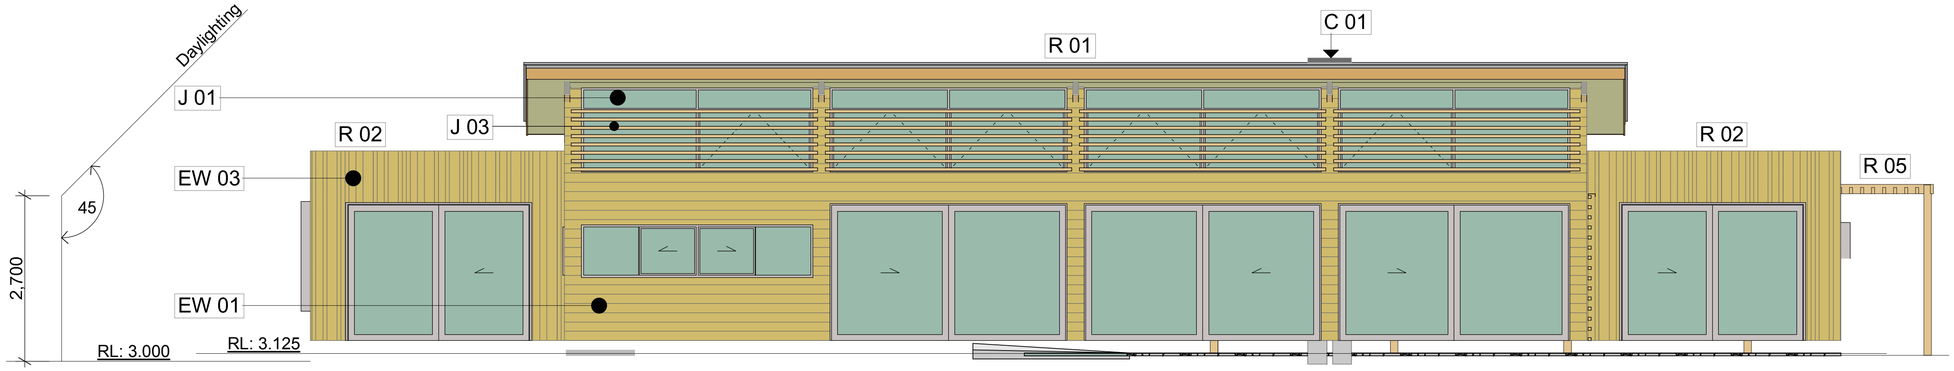

NORTH ELEVATION 1:50

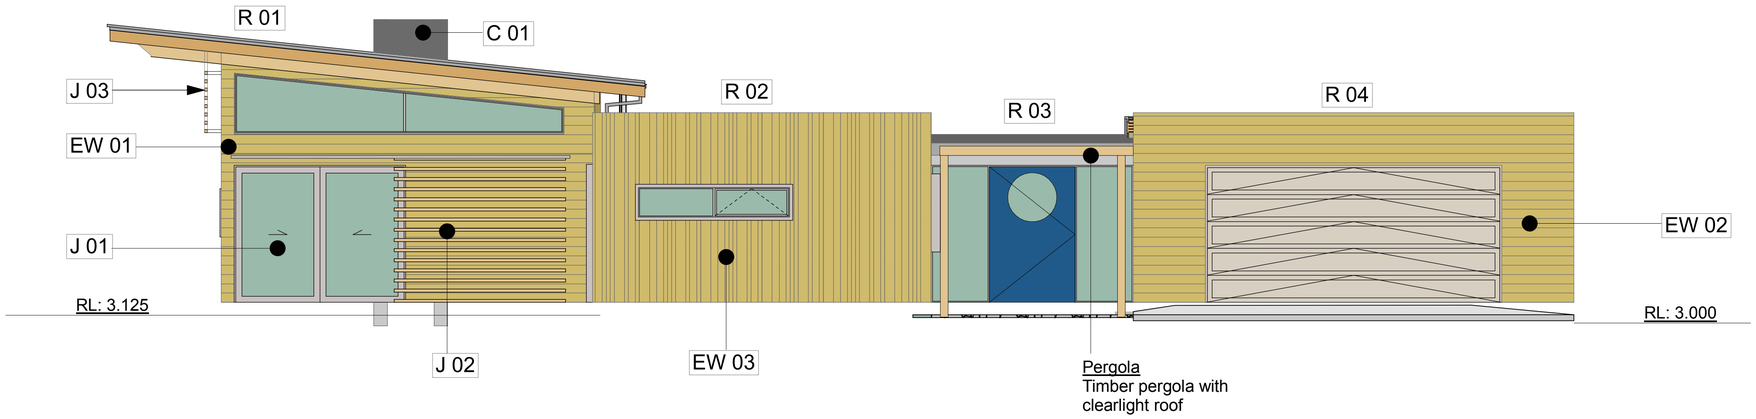

WEST ELEVATION 1:50

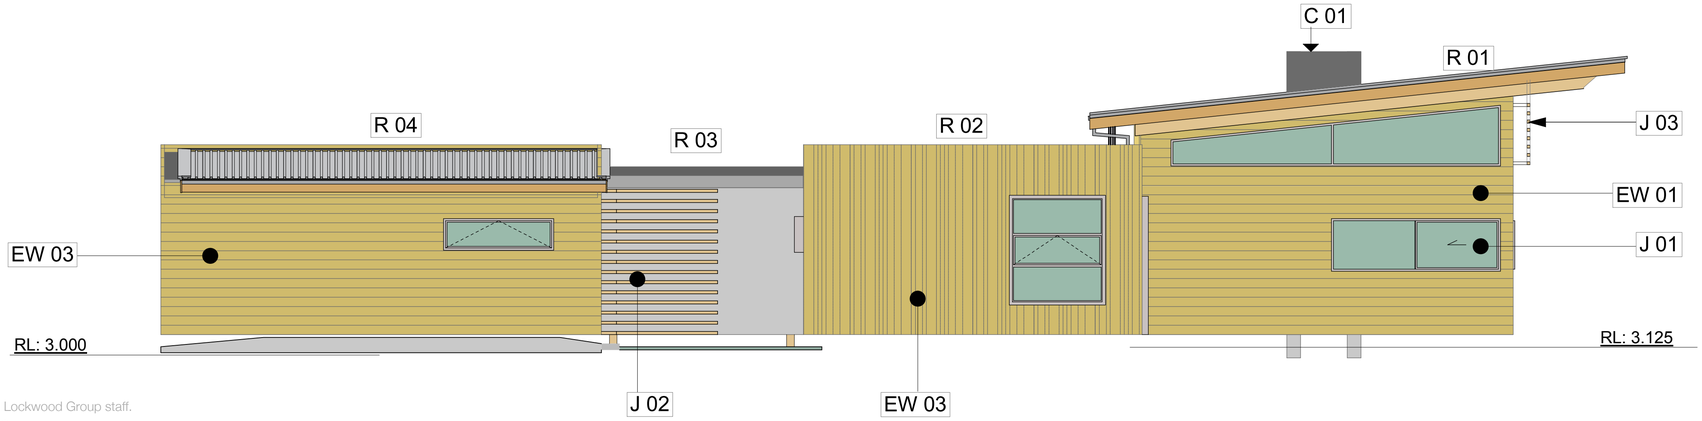

EAST ELEVATION 1:50

LOCKWOOD DESIGN REFERENCE PLANS.
These plans can only be used by Licensed Lockwood Contractors and Lockwood Group staff.
Specifications and details are indicative and do not account for project or
site specific requirements or changes to relevant NZ Standards.
These plans are not suitable for Consent and are not to be reproduced.

SOUTH ELEVATION 1:50

LOCKWOOD
Designed for good

Floor Area:	312 m2	Sheet:	
Scale:	1:50 @ A1		1/2
House Type:	Design and Build		

Drawing Type:
Foundation Plan

Job Number:
L12053

© All plans copyright Lockwood